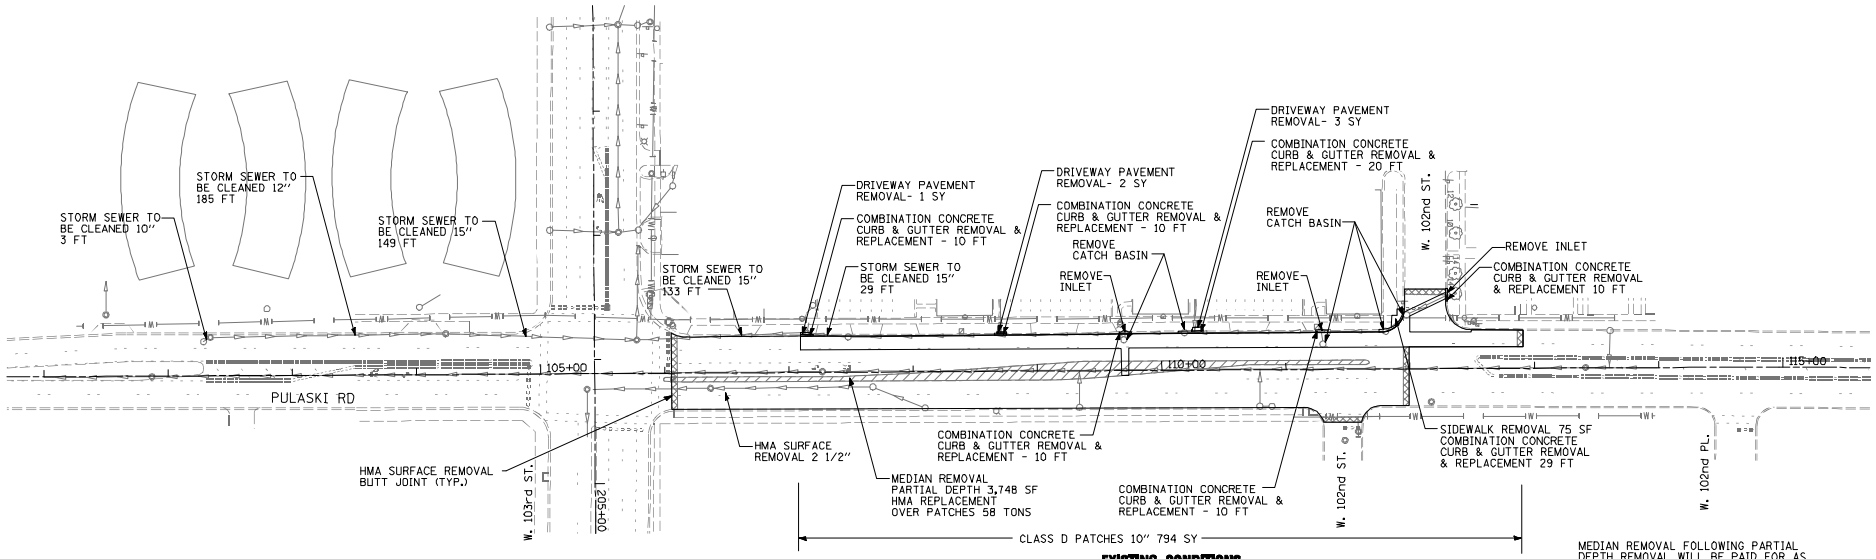

EXISTING CONDITIONS

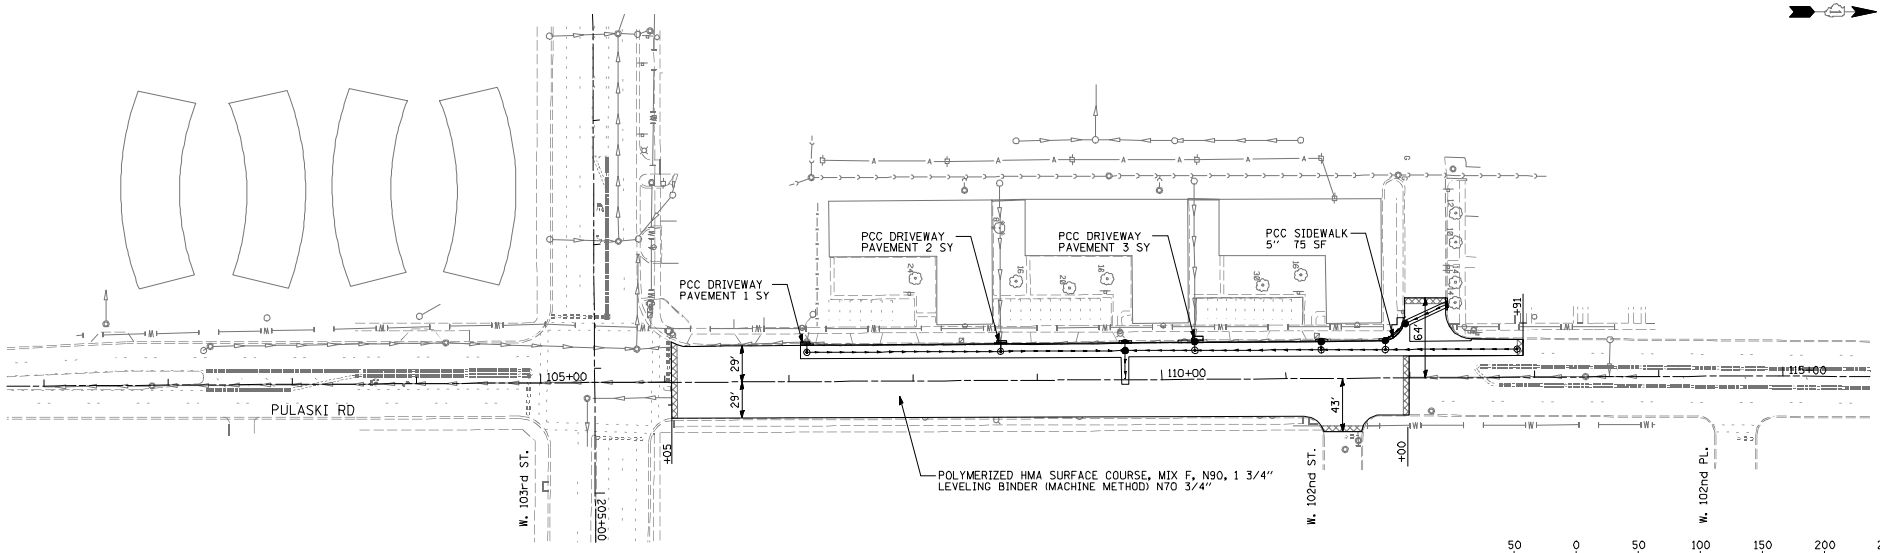

PROPOSED IMPROVEMENTS

50 0 50 100 150 200 250
SCALE IN FEET

FILE NAME = $FILEL$	USER NAME = _USER_	DESIGNED - EF	REVISED -	STATE OF ILLINOIS DEPARTMENT OF TRANSPORTATION	PULASKI ROAD AT 103rd STREET ROADWAY PLANS	F.A.U. RTE.	SECTION	COUNTY	TOTAL SHEETS	SHEET NO.
		DRAWN - EF	REVISED -			3778	2011-022-T	COOK	34	9
	PLOT SCALE = 100.0000 ' / IN.	CHECKED - RS	REVISED -					CONTRACT NO. 60P21		
	PLOT DATE = 6/10/2011	DATE - 06-02-2011	REVISED -		SCALE: 50 SHEET NO. 1 OF 1 SHEETS STA. TO STA.			ILLINOIS FED. AID PROJECT		